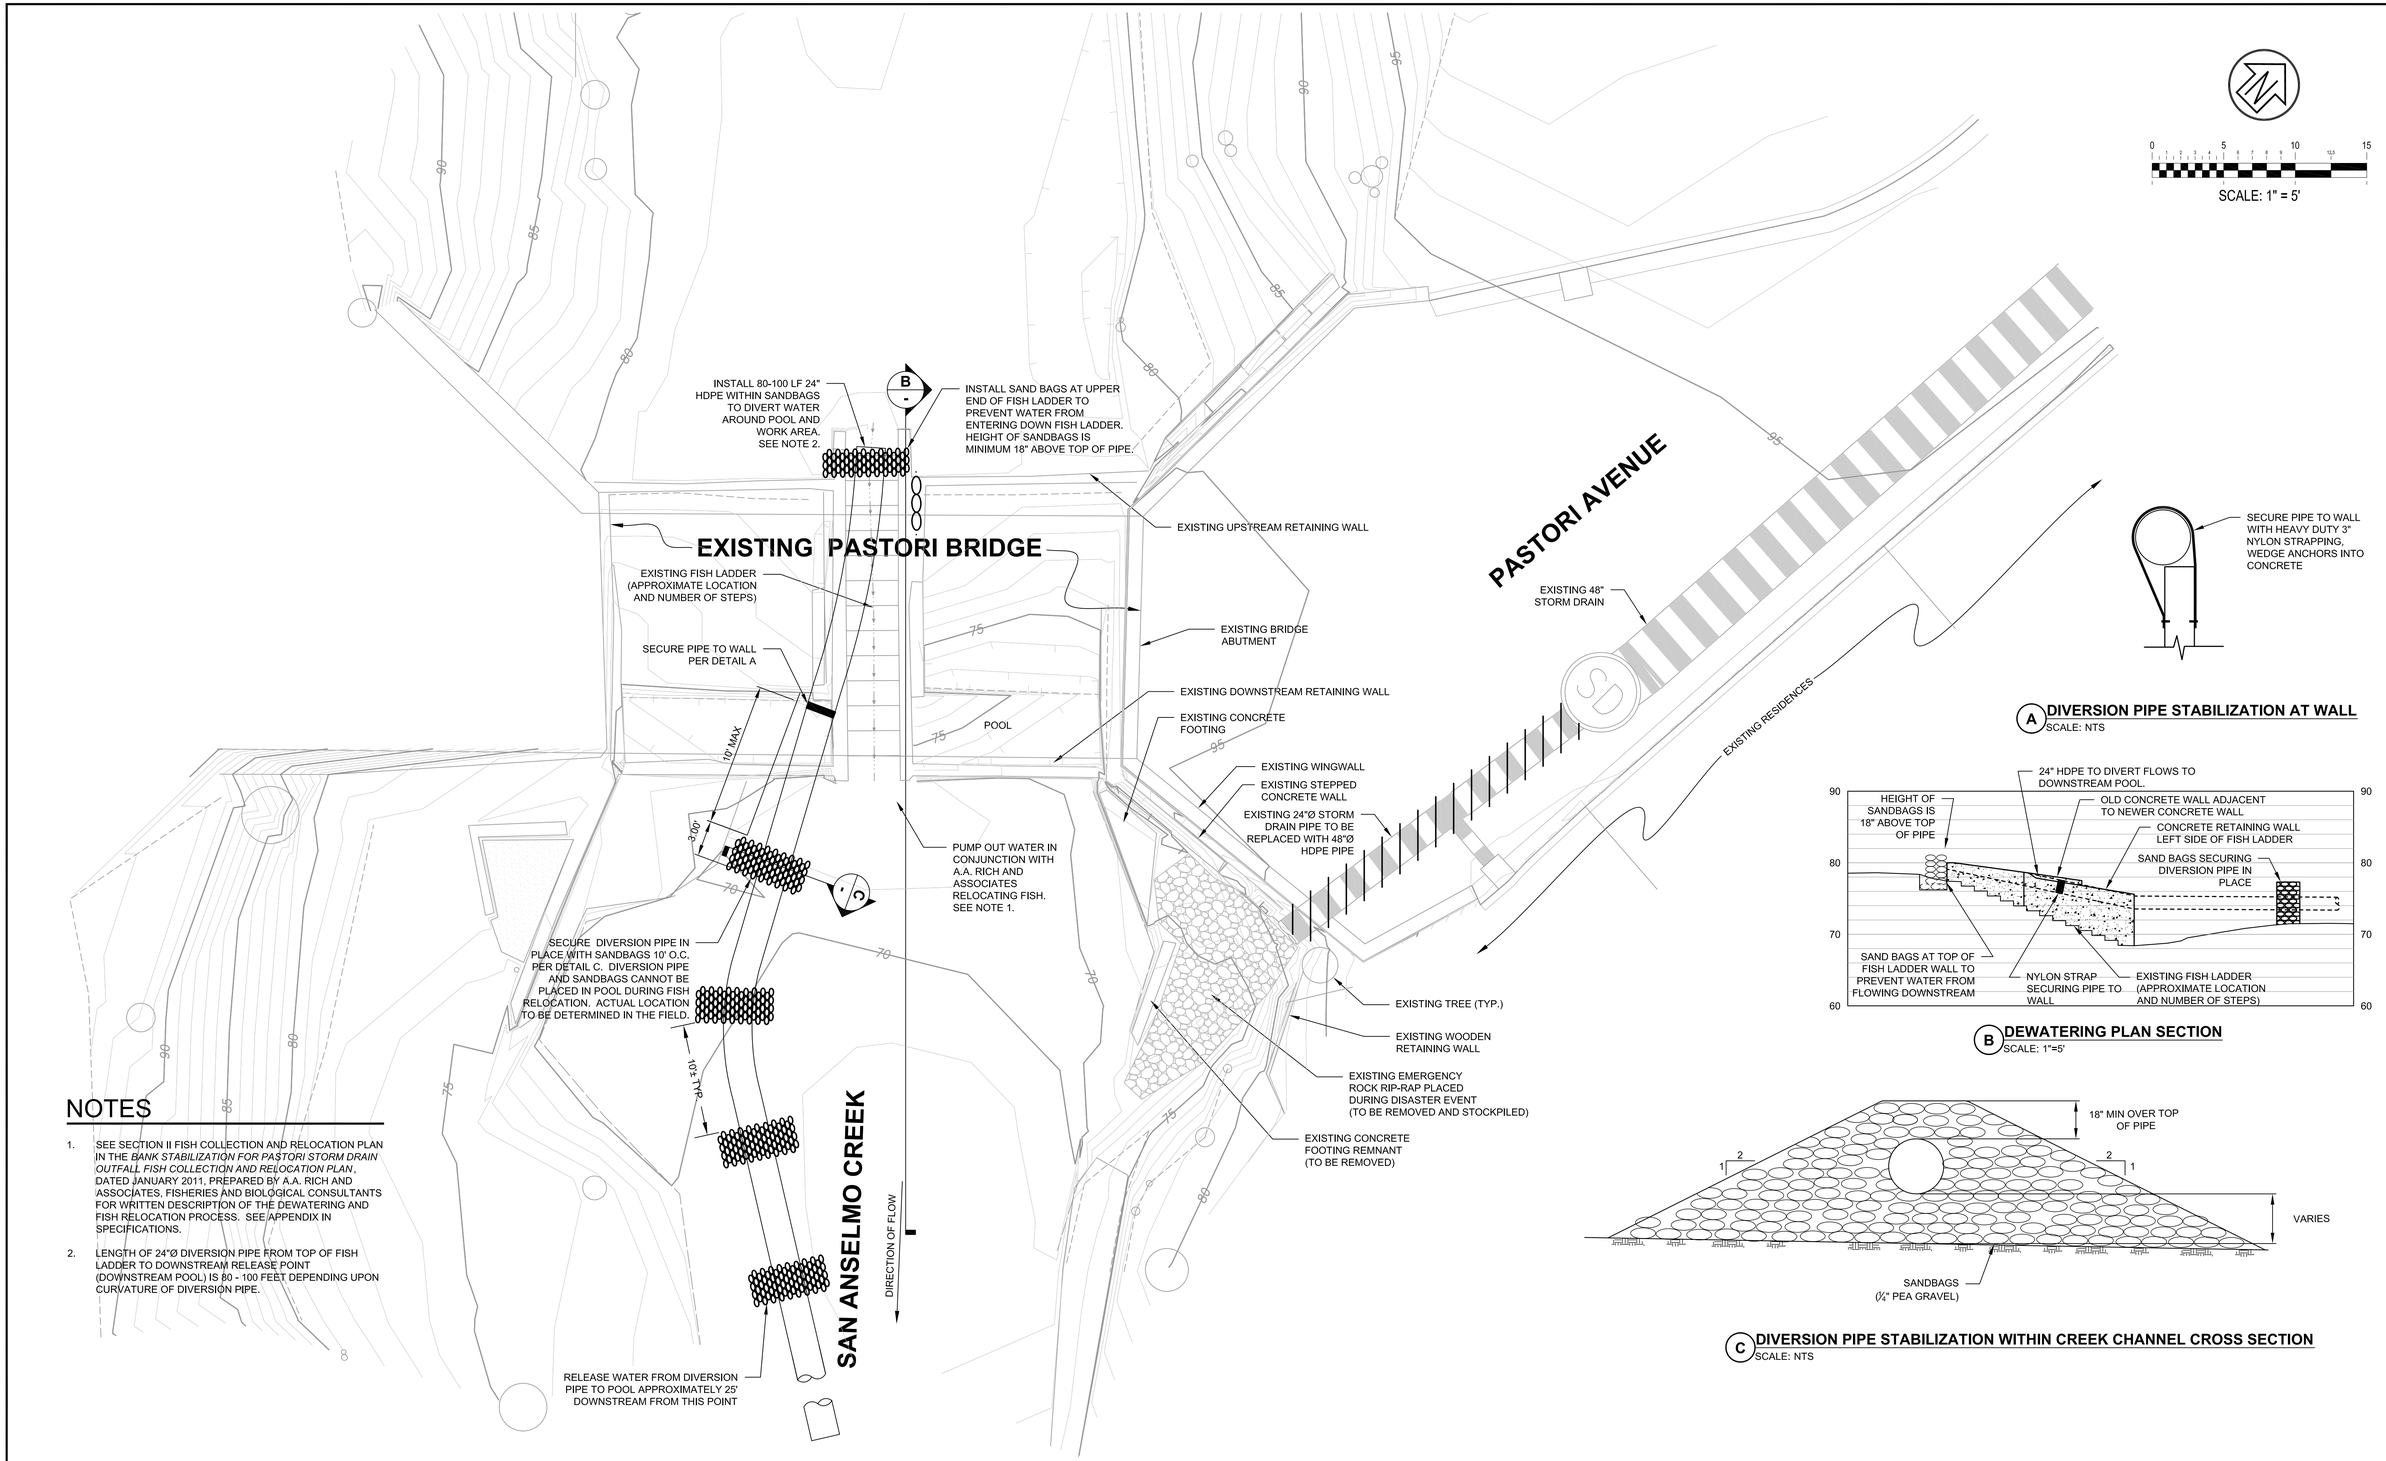

A DIVERSION PIPE STABILIZATION AT WALL
SCALE: NTS

B DEWATERING PLAN SECTION
SCALE: 1"=5'

C DIVERSION PIPE STABILIZATION WITHIN CREEK CHANNEL CROSS SECTION
SCALE: NTS

NOTES

1. SEE SECTION II FISH COLLECTION AND RELOCATION PLAN IN THE *BANK STABILIZATION FOR PASTORI STORM DRAIN OUTFALL FISH COLLECTION AND RELOCATION PLAN*, DATED JANUARY 2011, PREPARED BY A.A. RICH AND ASSOCIATES, FISHERIES AND BIOLOGICAL CONSULTANTS FOR WRITTEN DESCRIPTION OF THE DEWATERING AND FISH RELOCATION PROCESS. SEE APPENDIX IN SPECIFICATIONS.
2. LENGTH OF 24"Ø DIVERSION PIPE FROM TOP OF FISH LADDER TO DOWNSTREAM RELEASE POINT (DOWNSTREAM POOL) IS 80 - 100 FEET DEPENDING UPON CURVATURE OF DIVERSION PIPE.

Rev	Date	Description	Designed	Drawn	Checked
-	06/14/12	BID SET	GEG	JKS	GKM

CSW | ST2
CSW/Stuber-Stroeh Engineering Group, Inc.
Civil & Structural Engineers | Surveying & Mapping | Environmental Planning
Land Planning | Construction Management
45 Leveroni Court
Novato, CA 94949
tel: 415.883.9850
fax: 415.883.9835
http://www.cswst2.com
© 2010

City: Fairfax
County: Marin
State: California

PASTORI STORM DRAIN OUTFALL

DEWATERING PLAN

TOWN OF FAIRFAX

Prepared Under the Direction of:

Sheet EN2

Scale:	AS NOTED
Date:	04/14/10
Project Number:	4.1086.14
Plan File:	D-4950-02

P:\04\41086\14\DWG_2010\Sheet_Drawings\EN2-STREAM_DIVERSION_PLAN.dwg 06/14/2012 - 12:40 PM shujk 1:1

P:\04\41086\14\DWG_2010\Sheet_Drawings\EN2-STREAM_DIVERSION_PLAN.dwg, 6/14/2012 12:39:59 PM, shujk, Bluebeam PDF (High Quality).pc3, 1:1