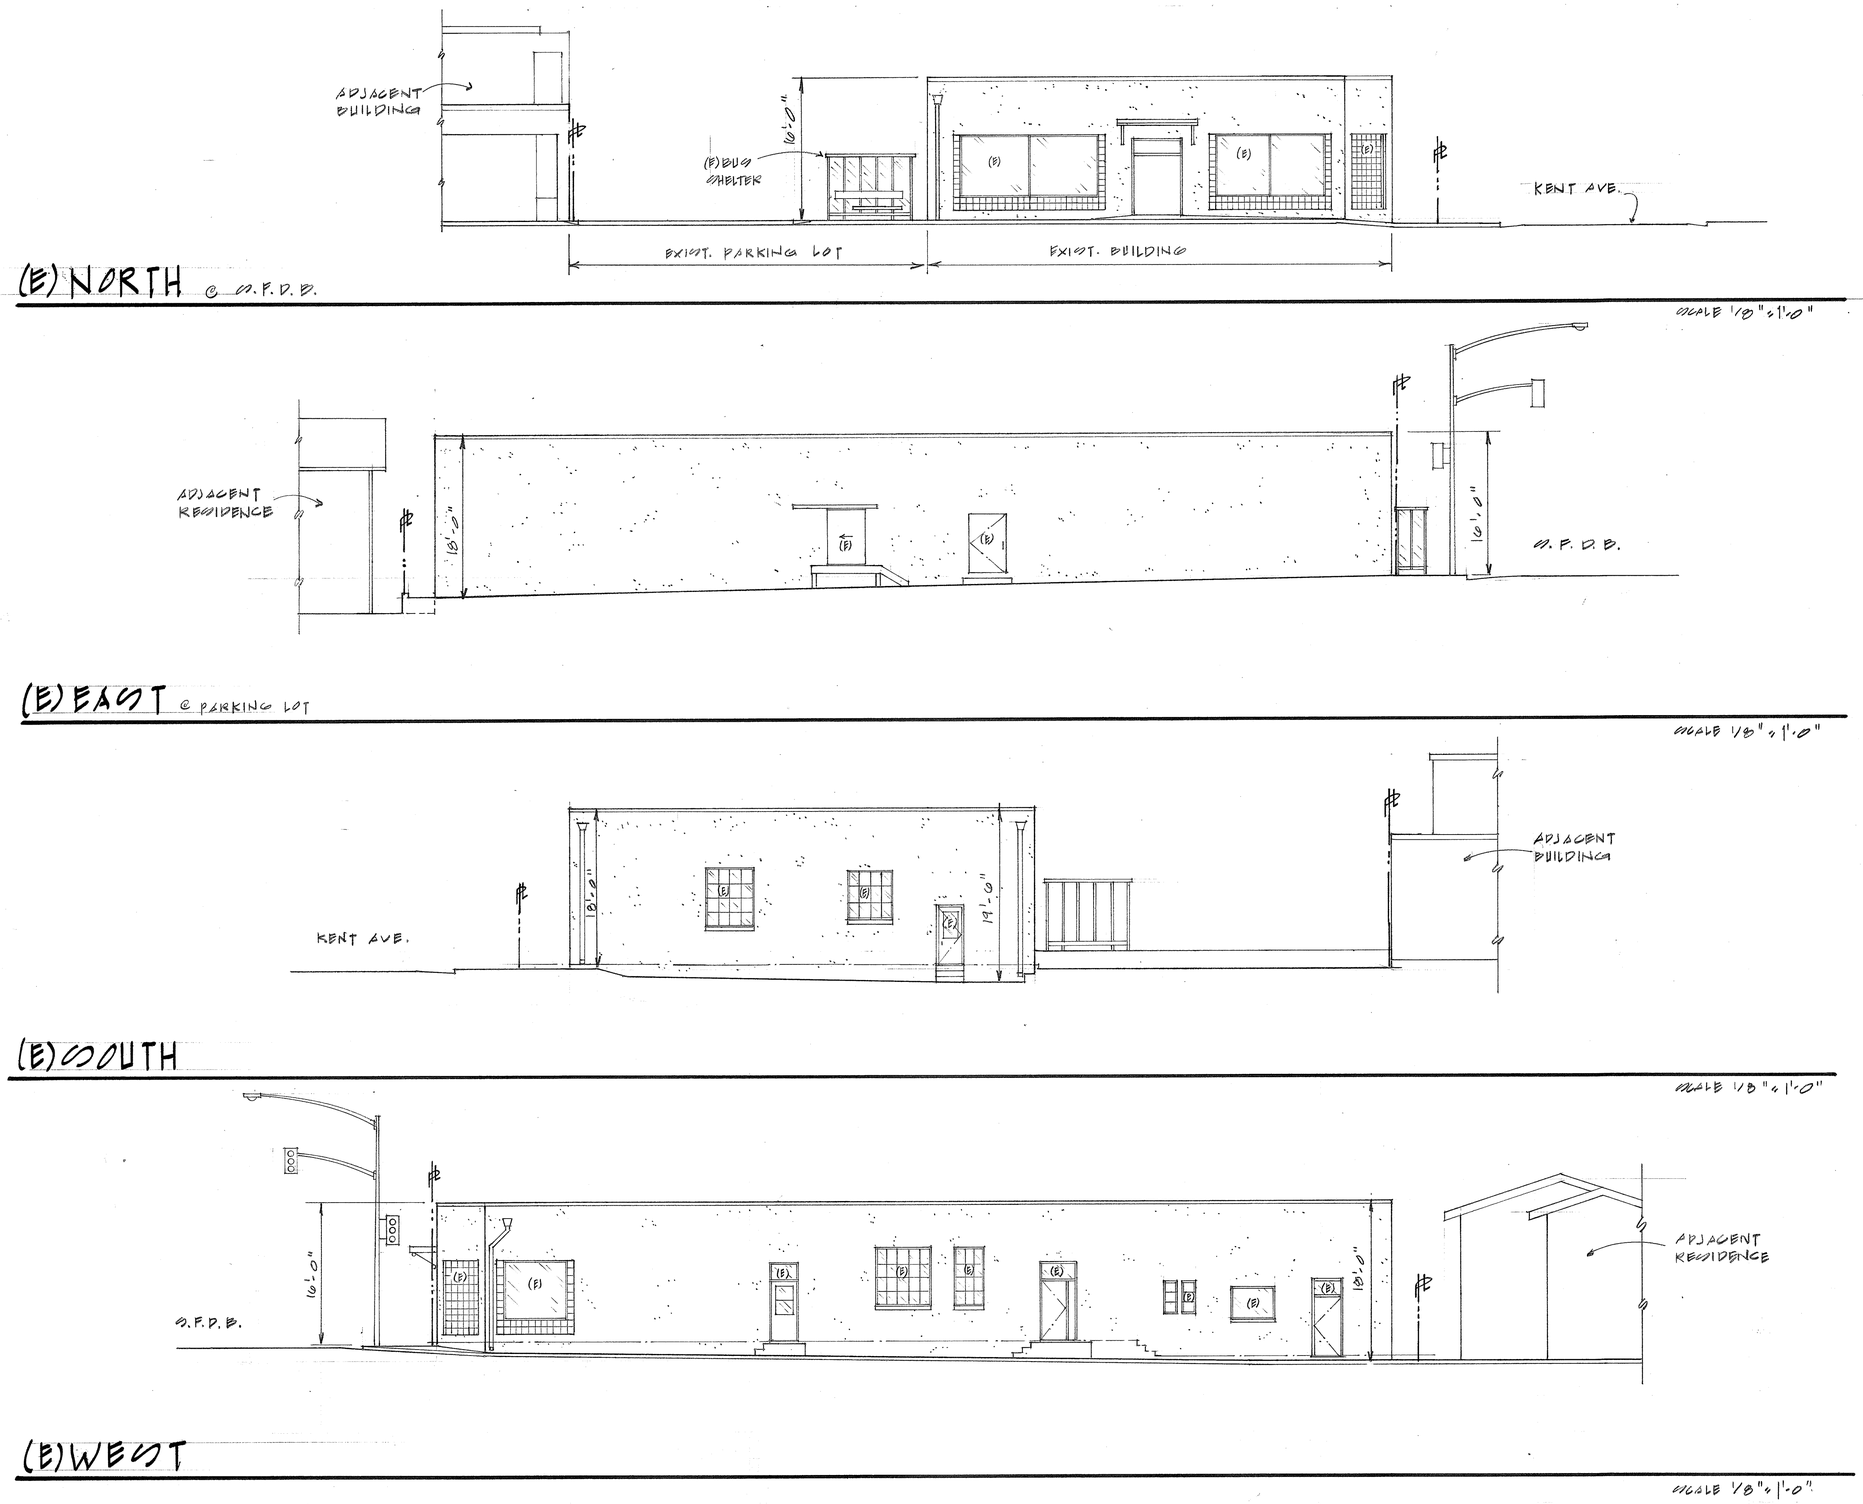

(E) NORTH @ S.F.D.B.

(E) EAST @ PARKING LOT

(E) SOUTH

(E) WEST

REVISIONS	BY

BILL O'CALLAGHAN
BUILDING DESIGN
T 415.456.3467 · F 415 456.6403
wro82@earthlink.net
PO Box 24 · San Anselmo, CA 94979

DESIGN REVIEW APPLICATION

THE DAILY METHOD

1599 SIR FRANCIS DRAKE BLVD.
FAIRFAX, CALIFORNIA A.P. # 002-213-27

DRAWN: W R O
CHECKED:
DATE: 4.23.2013
SCALE: AS NOTED
JOB NO.:
SHEET: A-4
OF SHEETS