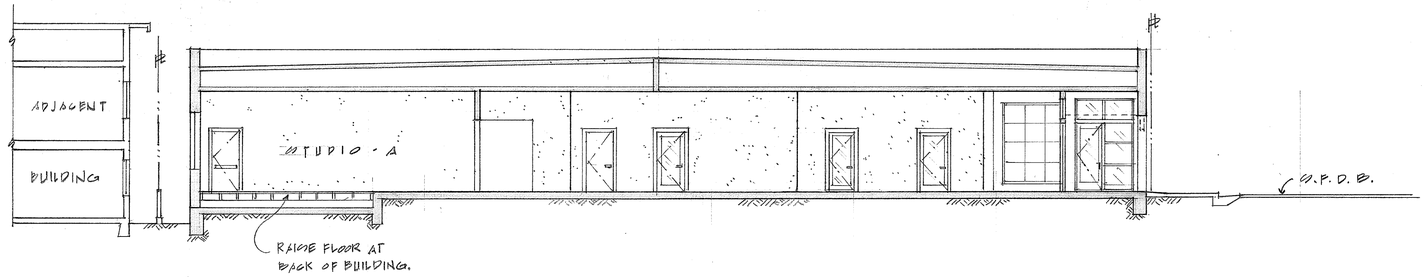

SECTION - A (PROPOSED)

SCALE 1/8" = 1'-0"

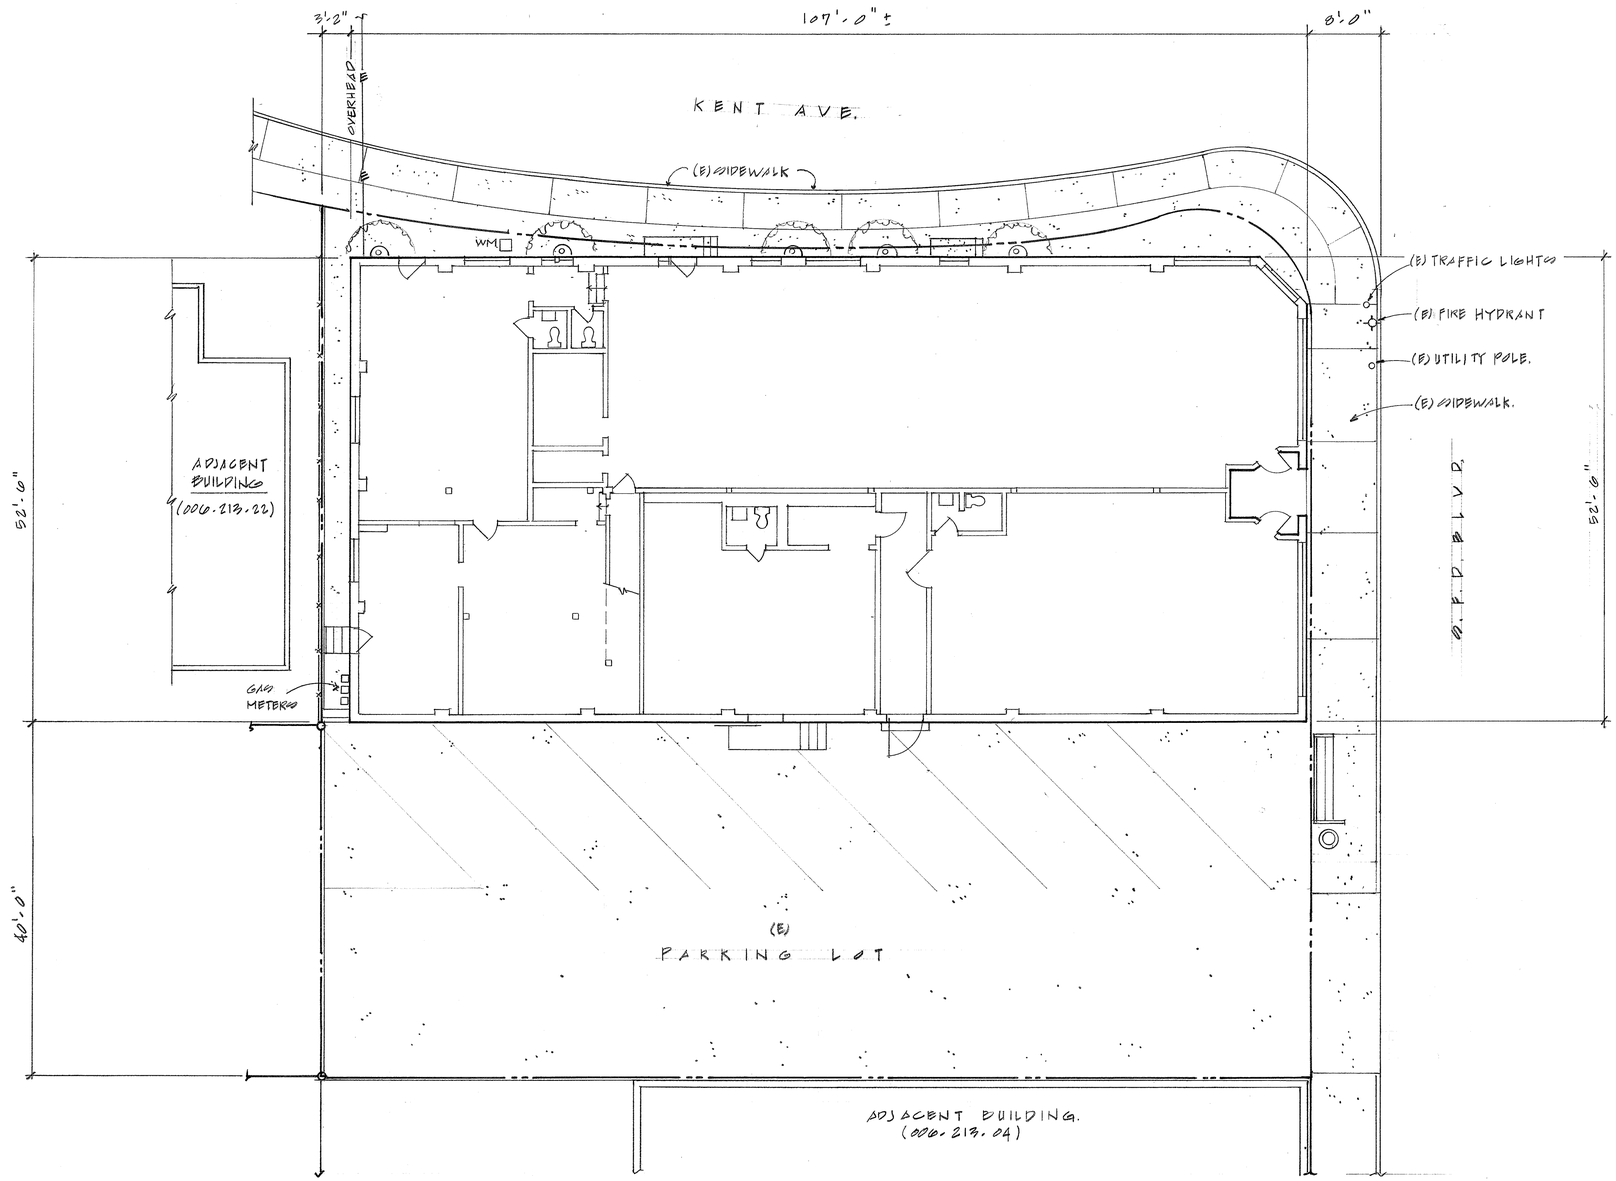

EXISTING SITE / FLOOR PLAN

SCALE 1/8" = 1'-0"

N.

REVISIONS	BY

BILL O'CALLAGHAN
BUILDING DESIGN
T 415.456.3467 · F 415 456.6403
wro82@earthlink.net
PO Box 24 · San Anselmo, CA 94979

DESIGN REVIEW APPLICATION

THE DAILY METHOD
1599 SIR FRANCIS DRAKE BLVD.
FAIRFAX, CALIFORNIA A.P. # 002-213-27

DRAWN
W R O
CHECKED
DATE
4-23-2013
SCALE
AS NOTED
JOB NO.
SHEET
A-3
OF SHEETS