PRATT & LAMBERT® PAINTS

Stucco

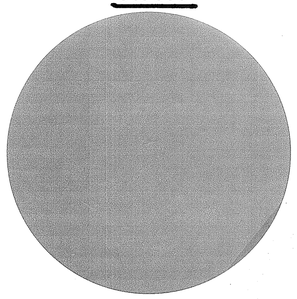

33-23 Putty
Eggshell Finish

Trim

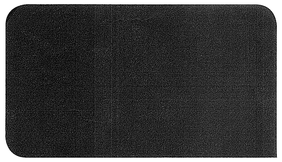

8-18 Sicilian Umber
Semi-Gloss

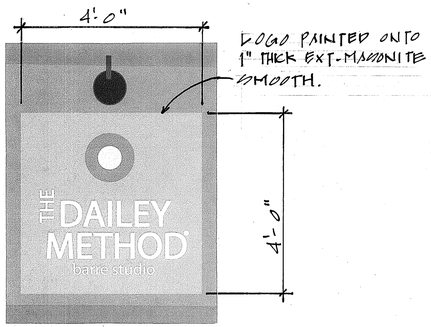

1/A2 SIGN

Commercial Rounded Sign Light

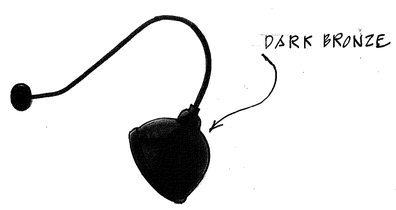

2/A2 EXTERIOR LIGHT

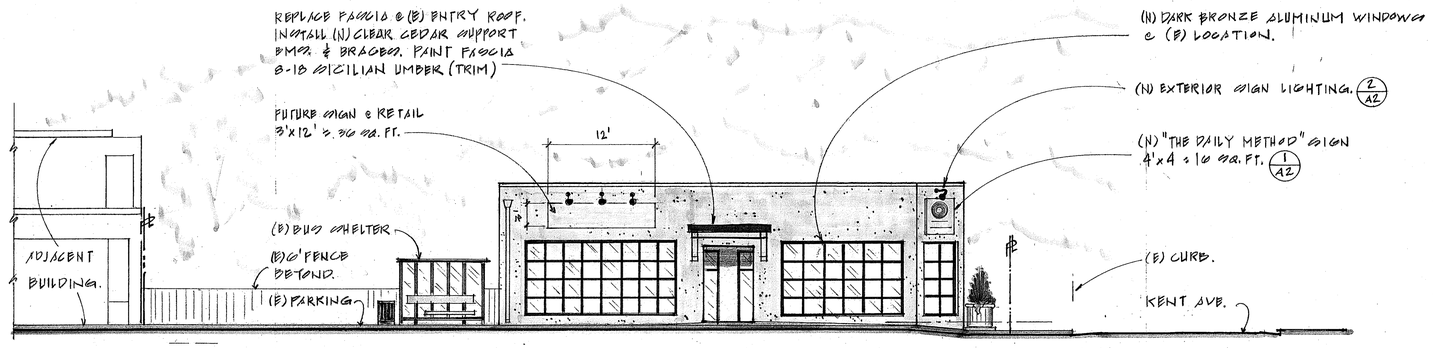

PROPOSED NORTH @ O.F.D.B.

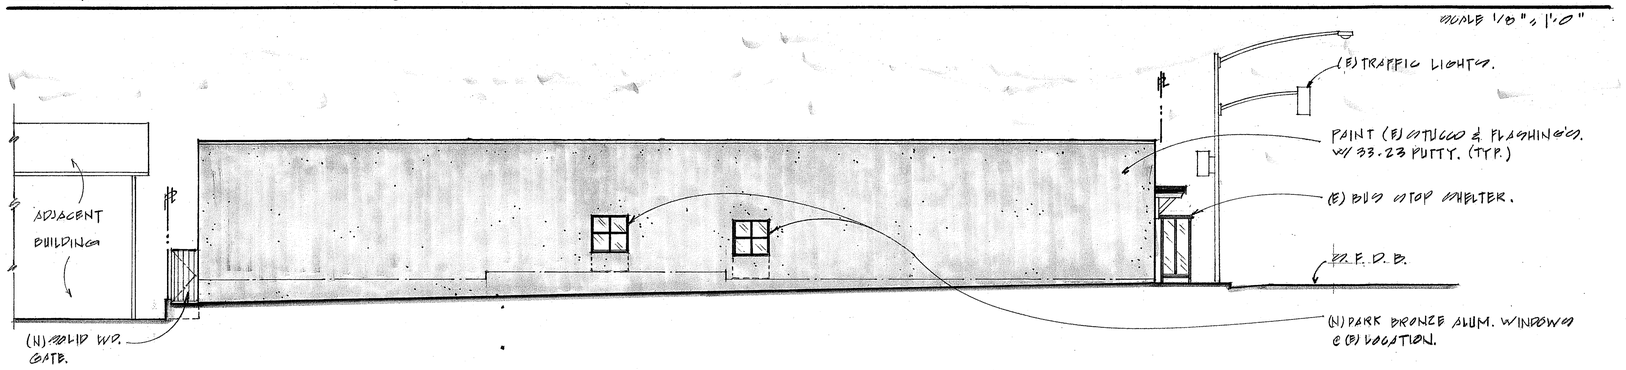

PROPOSED EAST

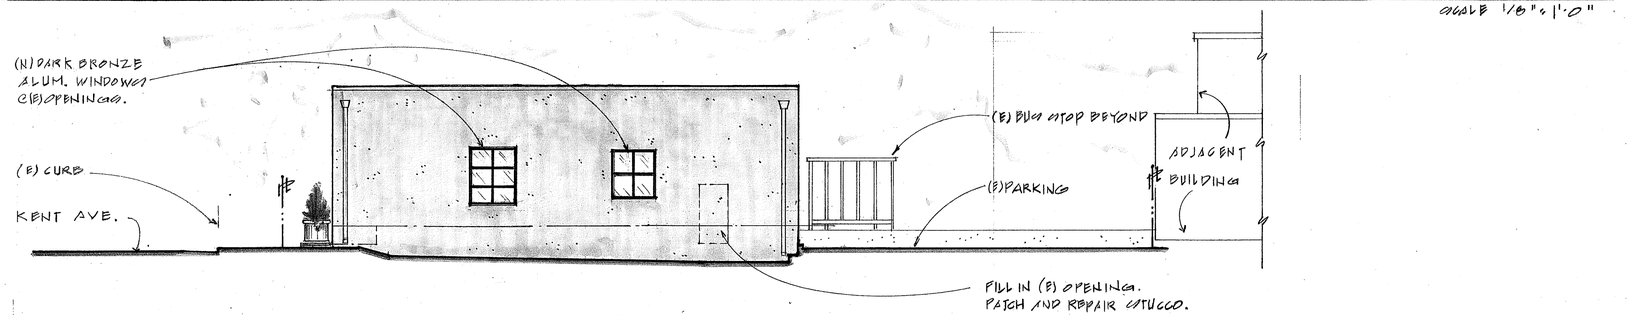

PROPOSED SOUTH

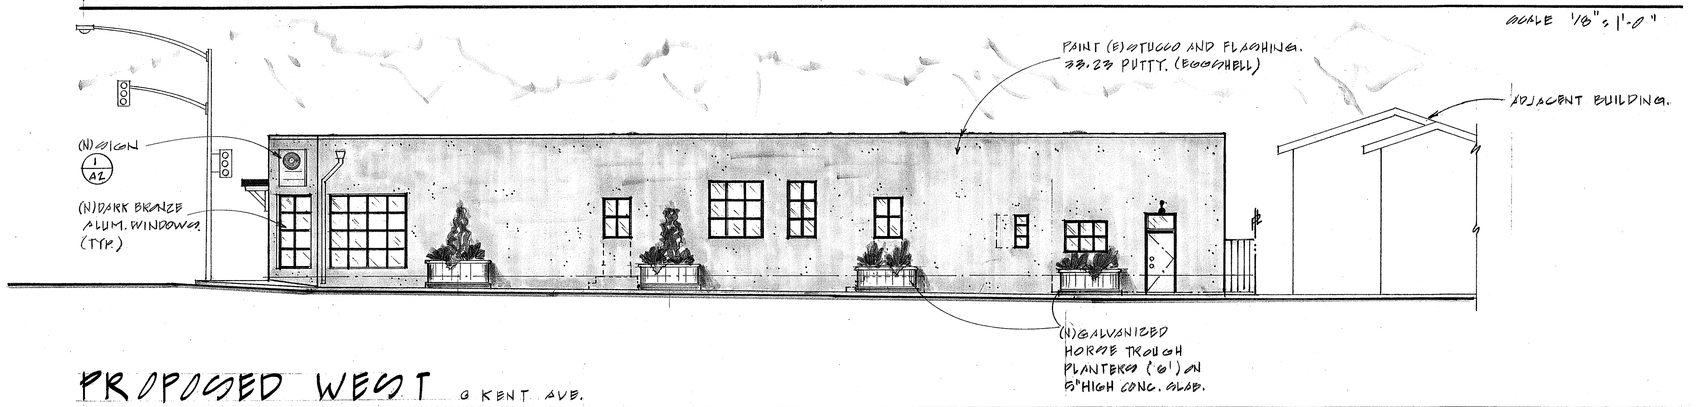

PROPOSED WEST @ KENT AVE.

SCALE 1/8" = 1'-0"

REVISIONS	BY

BILL O'CALLAGHAN
BUILDING DESIGN
T 415.456.3467 · F 415.456.6403
wro82@earthlink.net
PO Box 24 · San Anselmo, CA 94979

DESIGN REVIEW APPLICATION

THE DAILY METHOD
1599 SIR FRANCIS DRAKE BLVD.
FAIRFAX, CALIFORNIA A.P. # 002-213-27

DRAWN	W R O
CHECKED	
DATE	4.23.2013
SCALE	AS NOTED
JOB NO.	
SHEET	A-2
OF	SHEETS

© COPYRIGHT BILL O'CALLAGHAN BUILDING DESIGN